
Site plan

CONCEPT. NOT FOR CONSTRUCTION. Encino Residence. The lot, 160 by 260 ft. Street at the bottom, the hill falling away up the sheet.

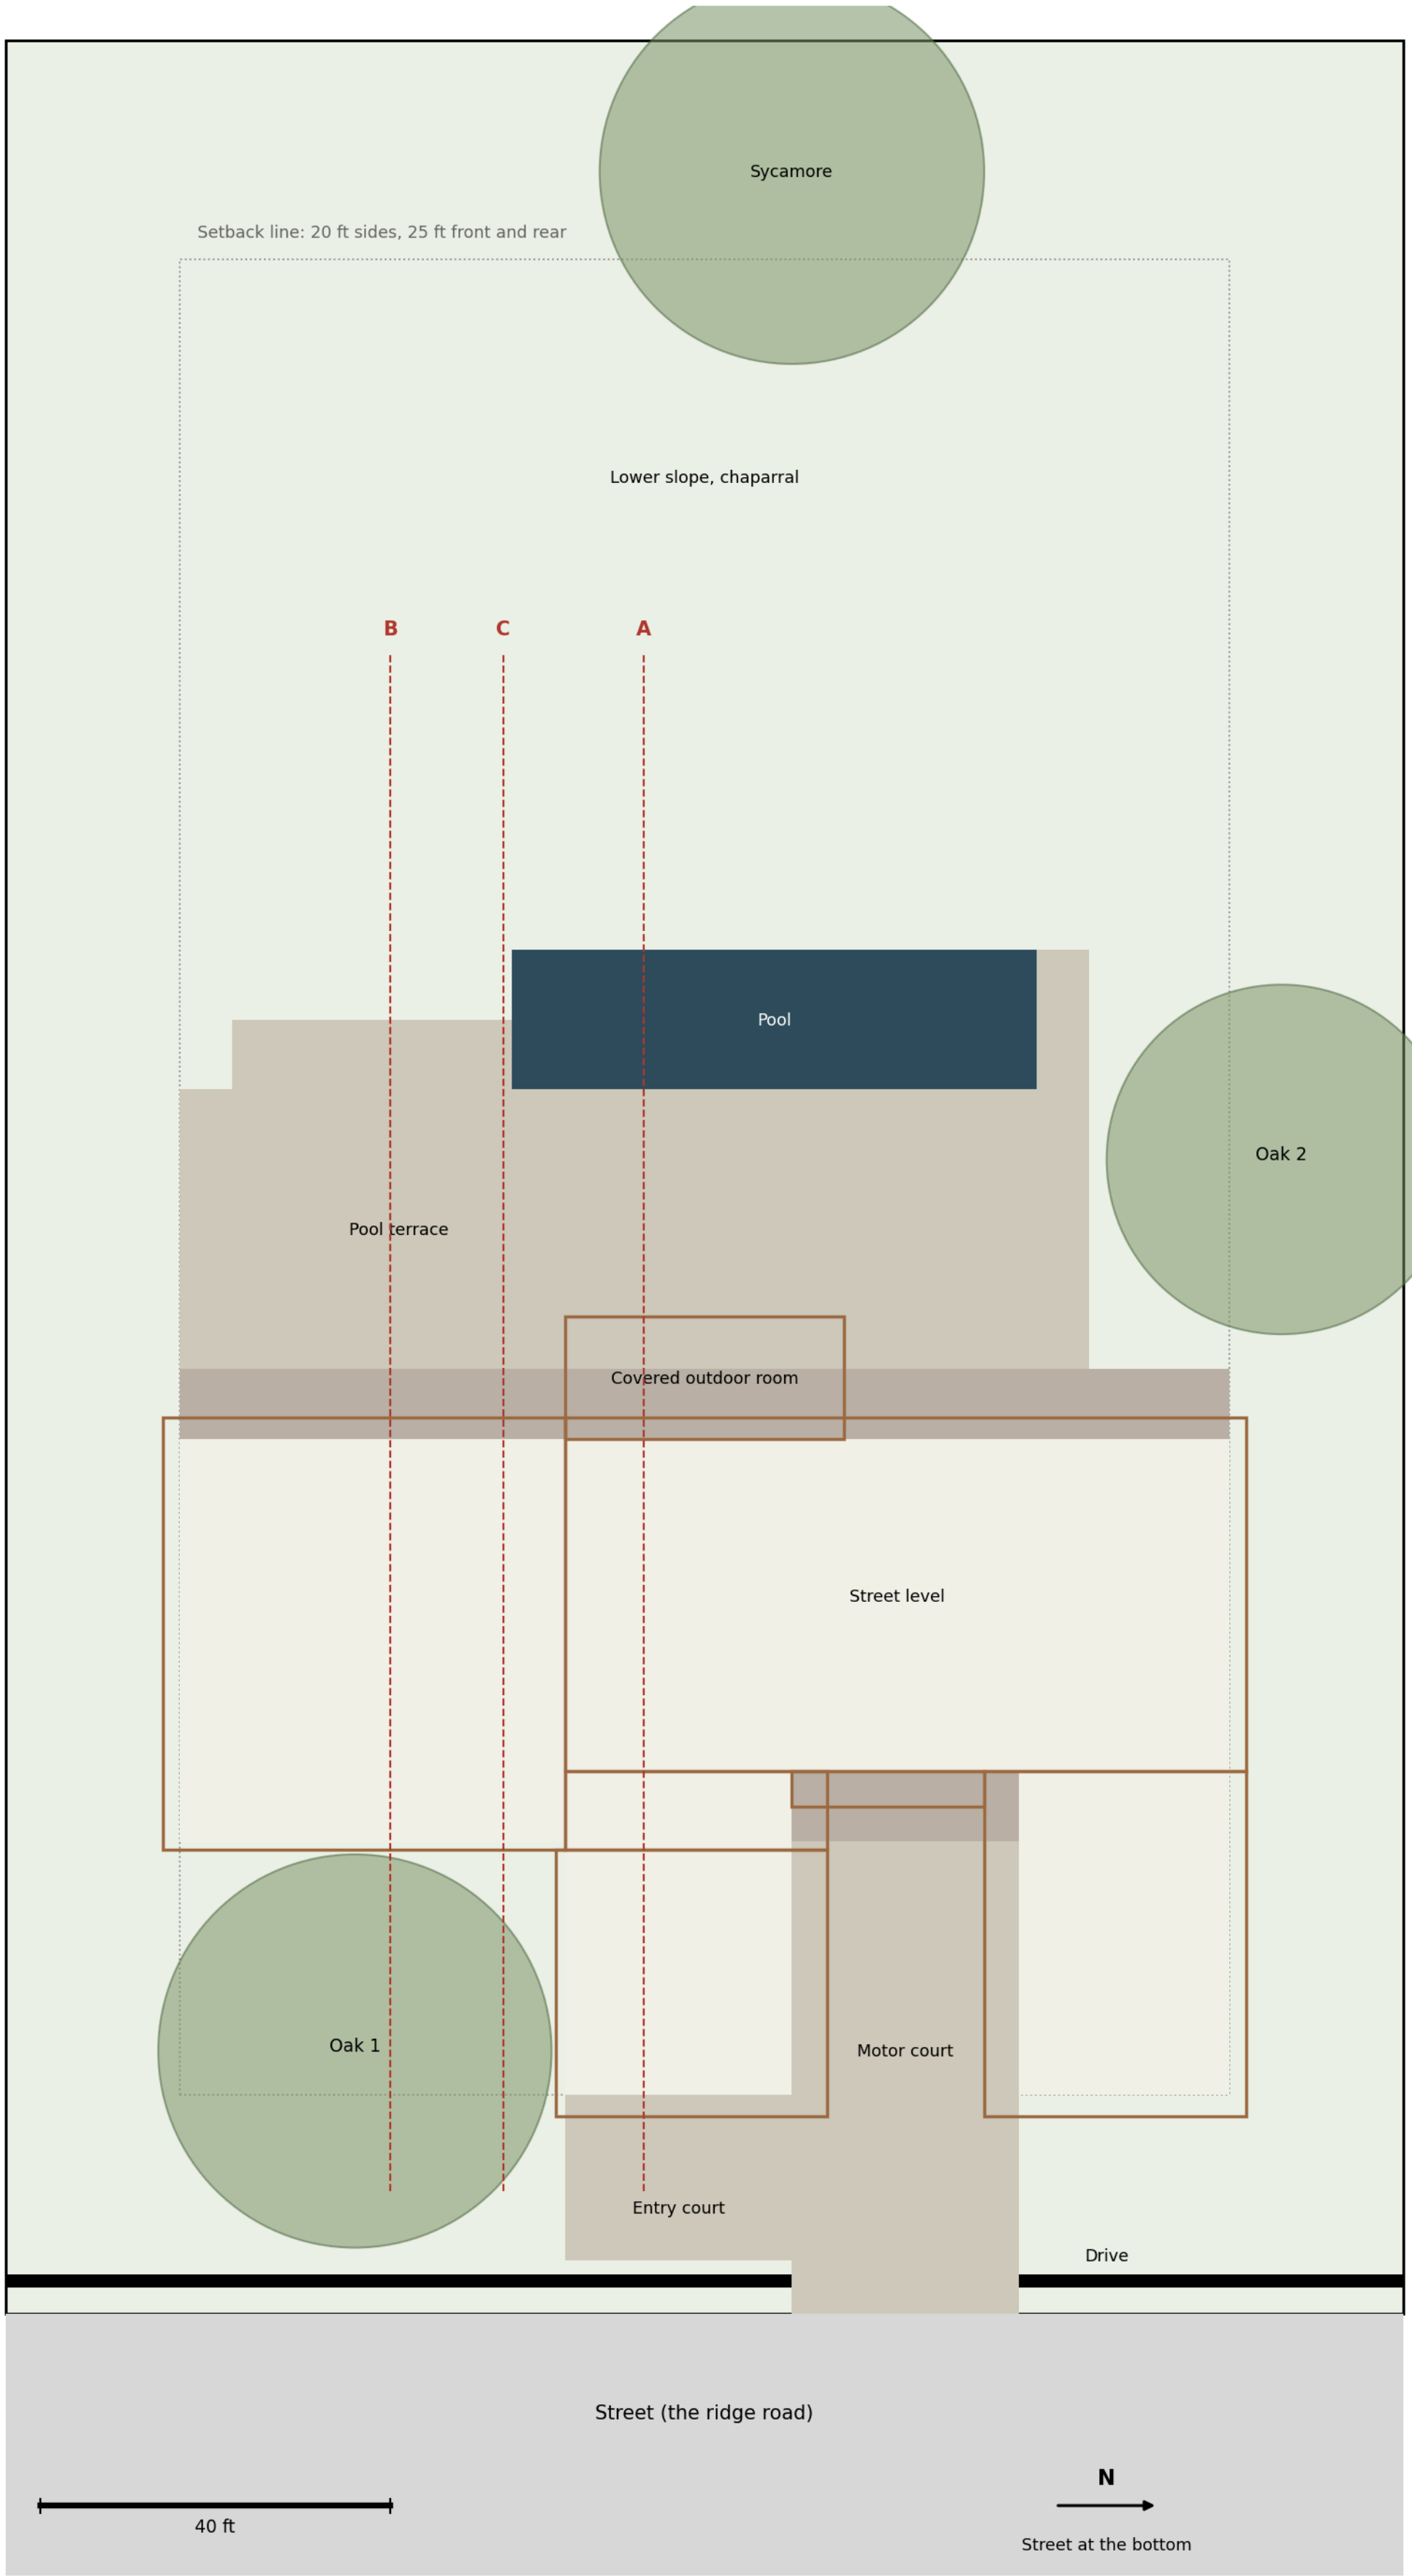

Roofs on the three levels stack down the hill: Street level on top, the Garden and Lower levels dug in below. Brown outline: roof edges.

Street level

CONCEPT. NOT FOR CONSTRUCTION. Encino Residence. Entry, living, dining, kitchen, bedrooms and garage. North right, view up.



Gray: room clear area. Heavy line: outside wall. Blue: glass. Dashed: outdoor areas. Red letters: section cuts.

Garden level


CONCEPT. NOT FOR CONSTRUCTION. Encino Residence. 12 ft below the street, dug into the hill. North right, view up.



Gray: room clear area. Heavy line: outside wall. Blue: glass. Dashed: outdoor areas. Red letters: section cuts.

Lower level


CONCEPT. NOT FOR CONSTRUCTION. Encino Residence. 24 ft below the street. North right, view up.

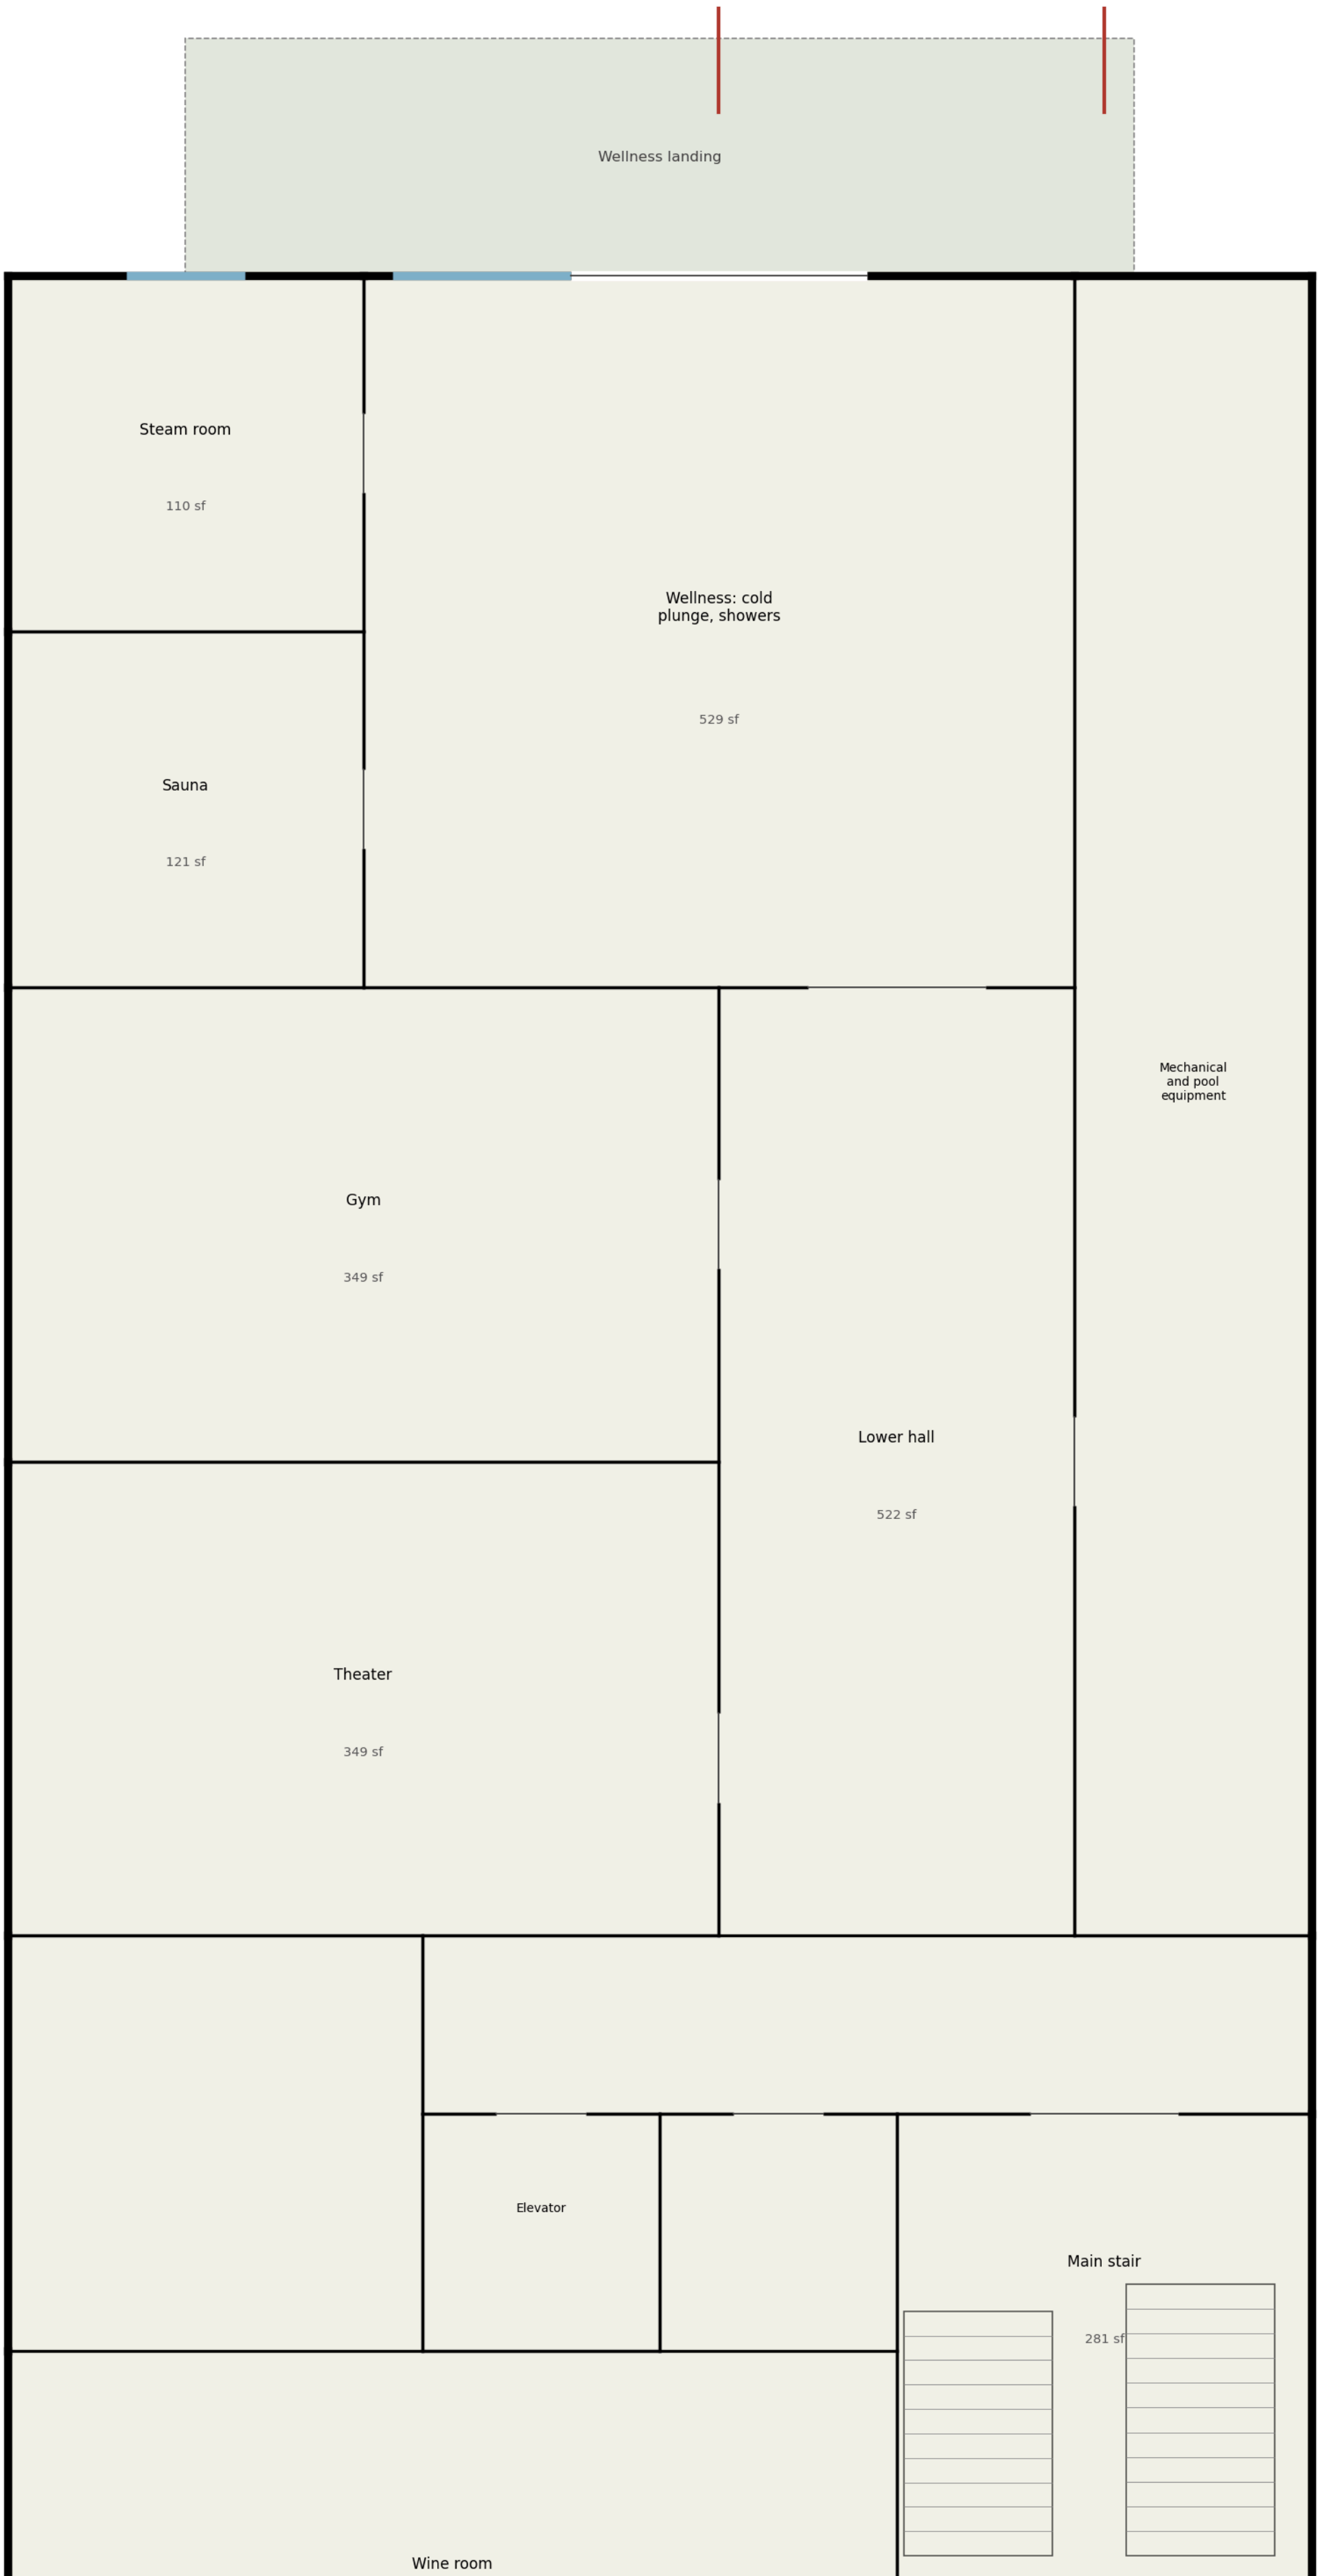

Gray: room clear area. Heavy line: outside wall. Blue: glass. Dashed: outdoor areas. Red letters: section cuts.

East elevation: the street front


CONCEPT. NOT FOR CONSTRUCTION. Encino Residence. From the street. One story at the street; the Garden and Lower levels are dug into the hill behind it.

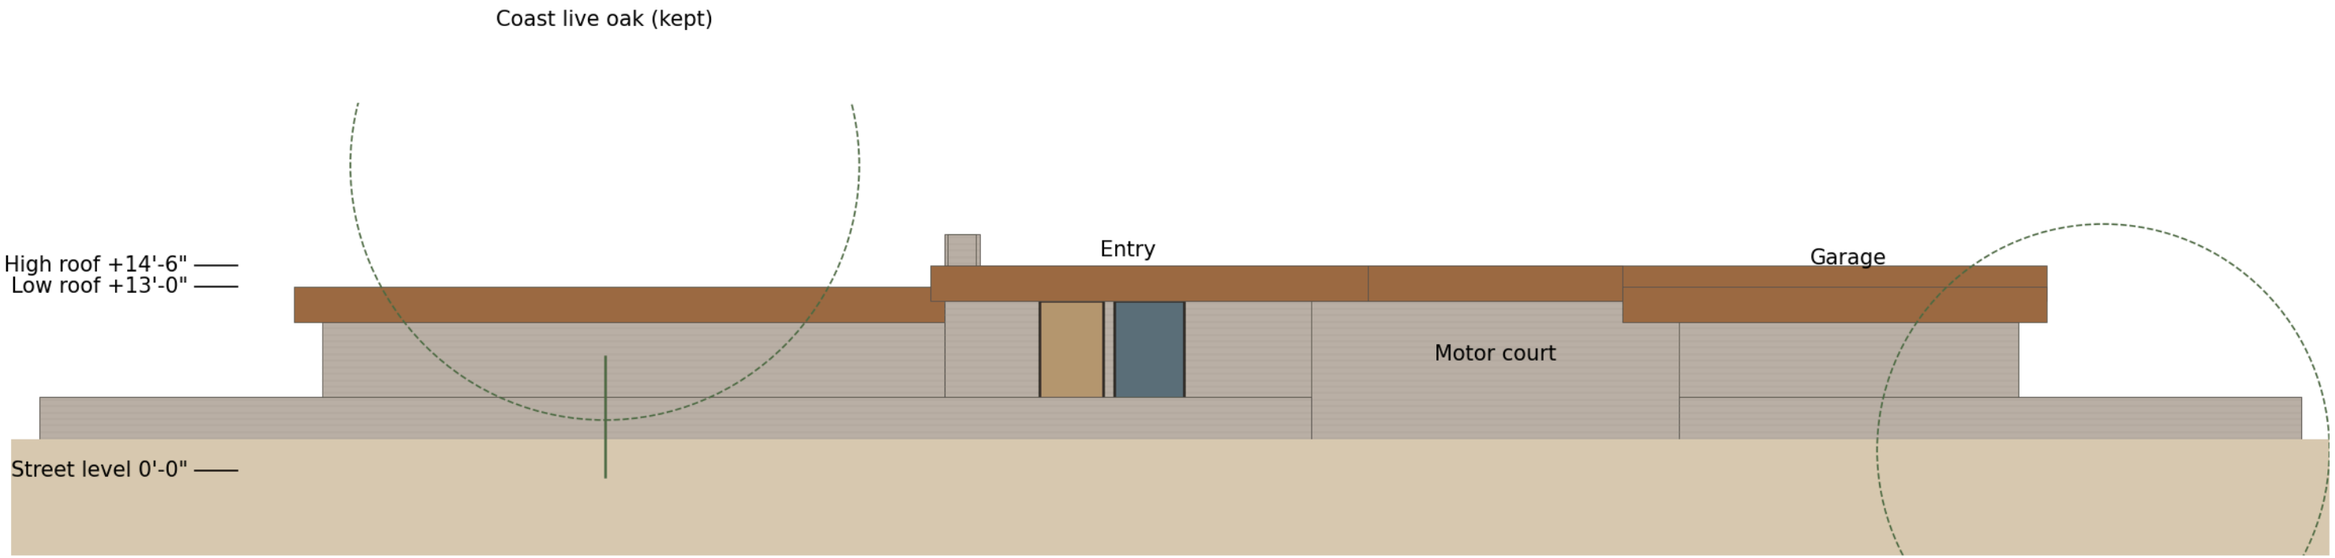

Board-formed concrete, 1x6 boards laid level
Laminated glass guards, 42 in
Fire retardant treated Douglas fir: roof edge beams, soffits, slab edges
Rift white oak pivot door
Tempered dual glazing in dark bronze frames

West elevation: the hillside front

CONCEPT. NOT FOR CONSTRUCTION. Encino Residence. From the lower slope. Three levels stepping down; the pool terrace and pool on grade beams and drilled caissons.

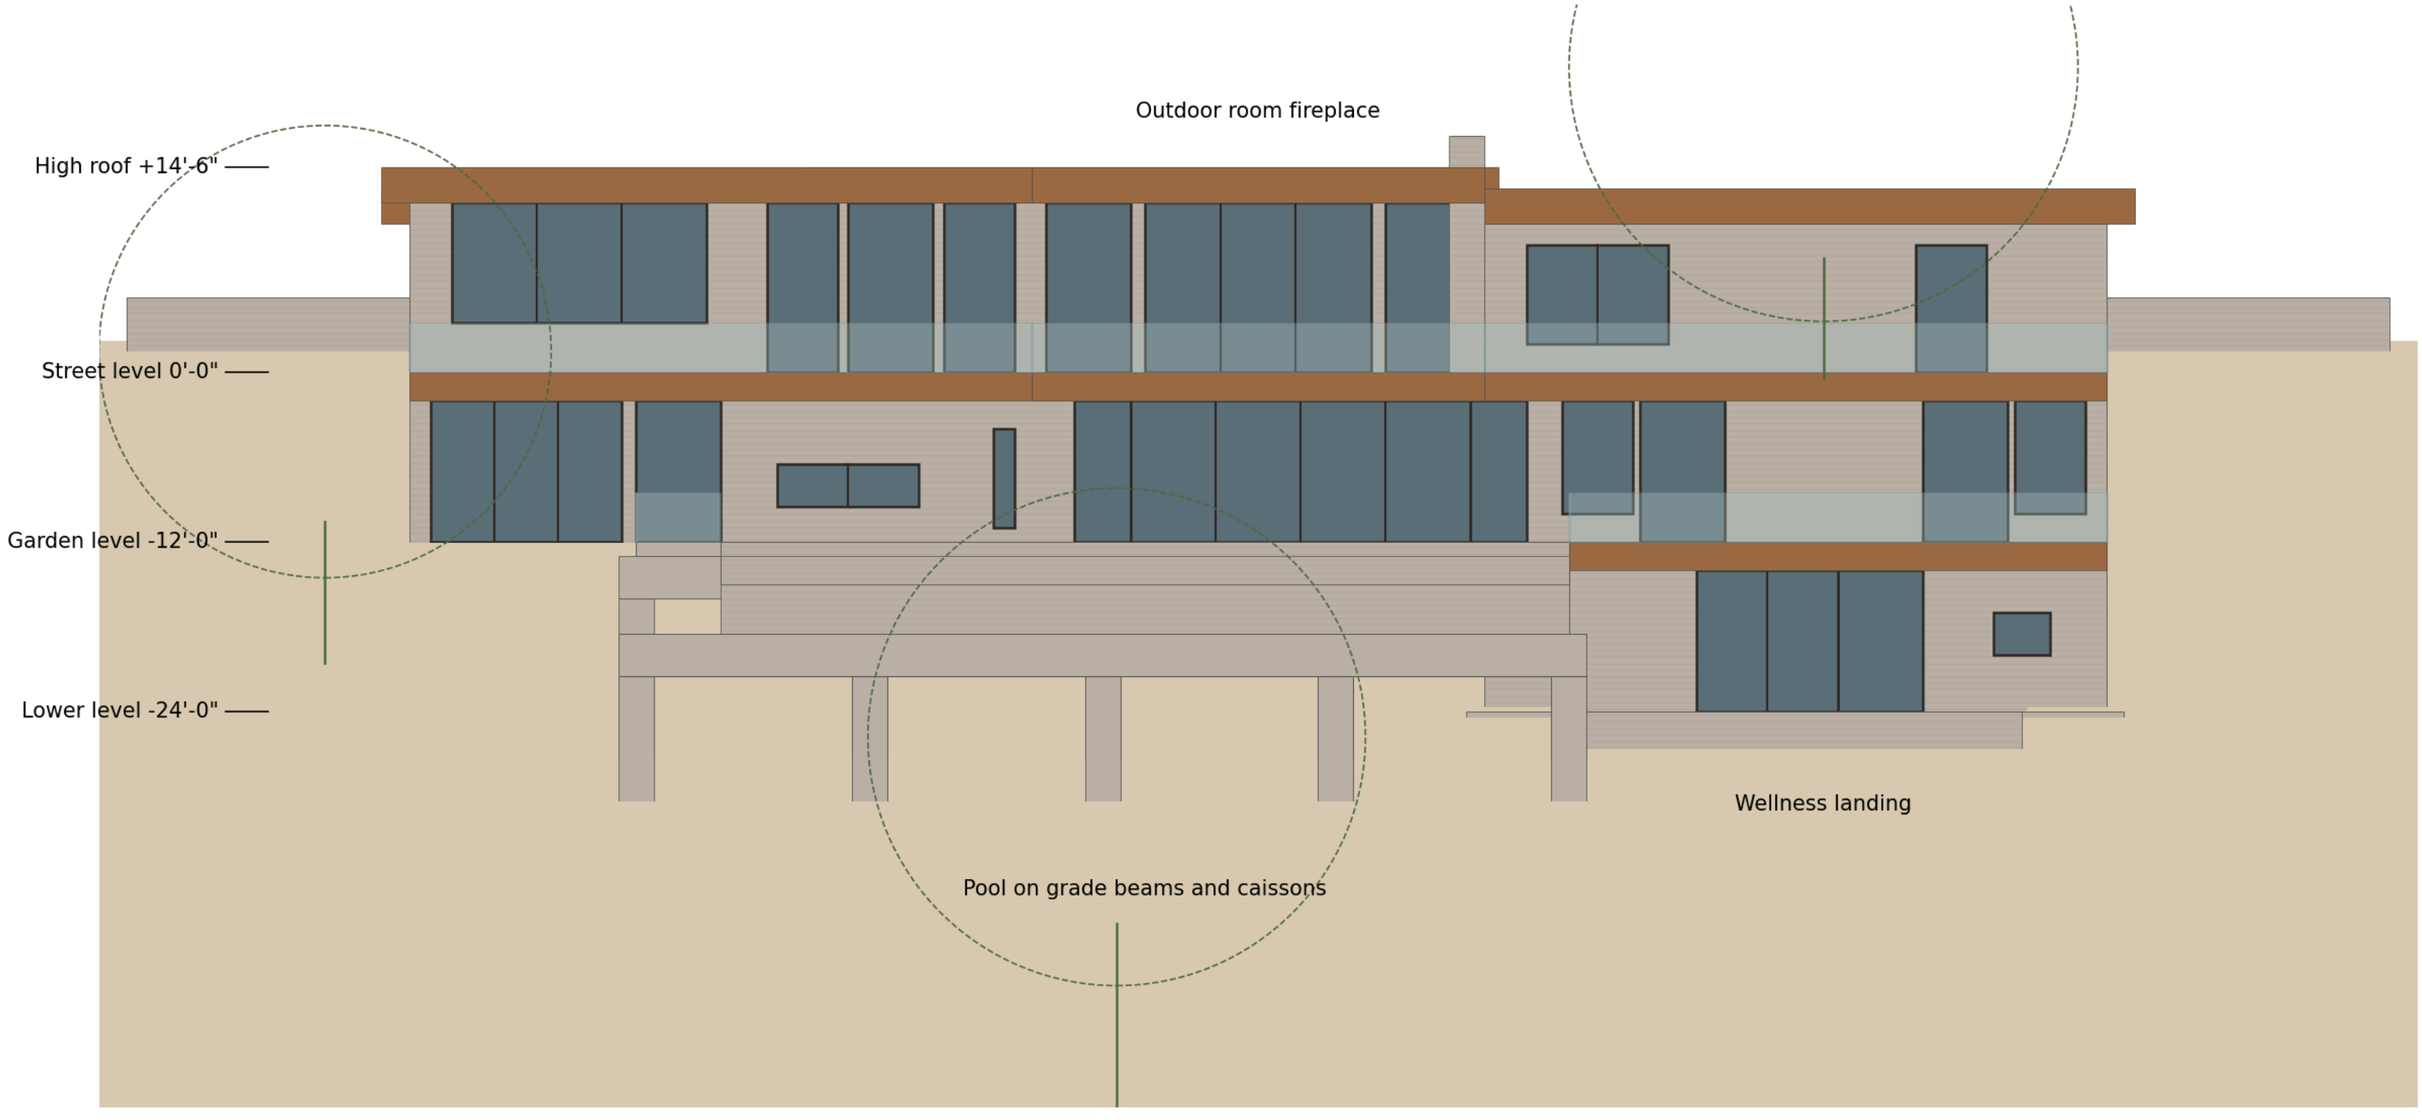

Board-formed concrete, 1x6 boards laid level

Laminated glass guards, 42 in

Fire retardant treated Douglas fir: roof edge beams, soffits, slab edges


Rift white oak pivot door

Tempered dual glazing in dark bronze frames

Section A

CONCEPT. NOT FOR CONSTRUCTION. Encino Residence. Looking south: street on the left, hill falling right. Cut parts black; natural grade the brown line.


Section A, through the front door, entry, living room, outdoor room, family room, pool terrace and pool

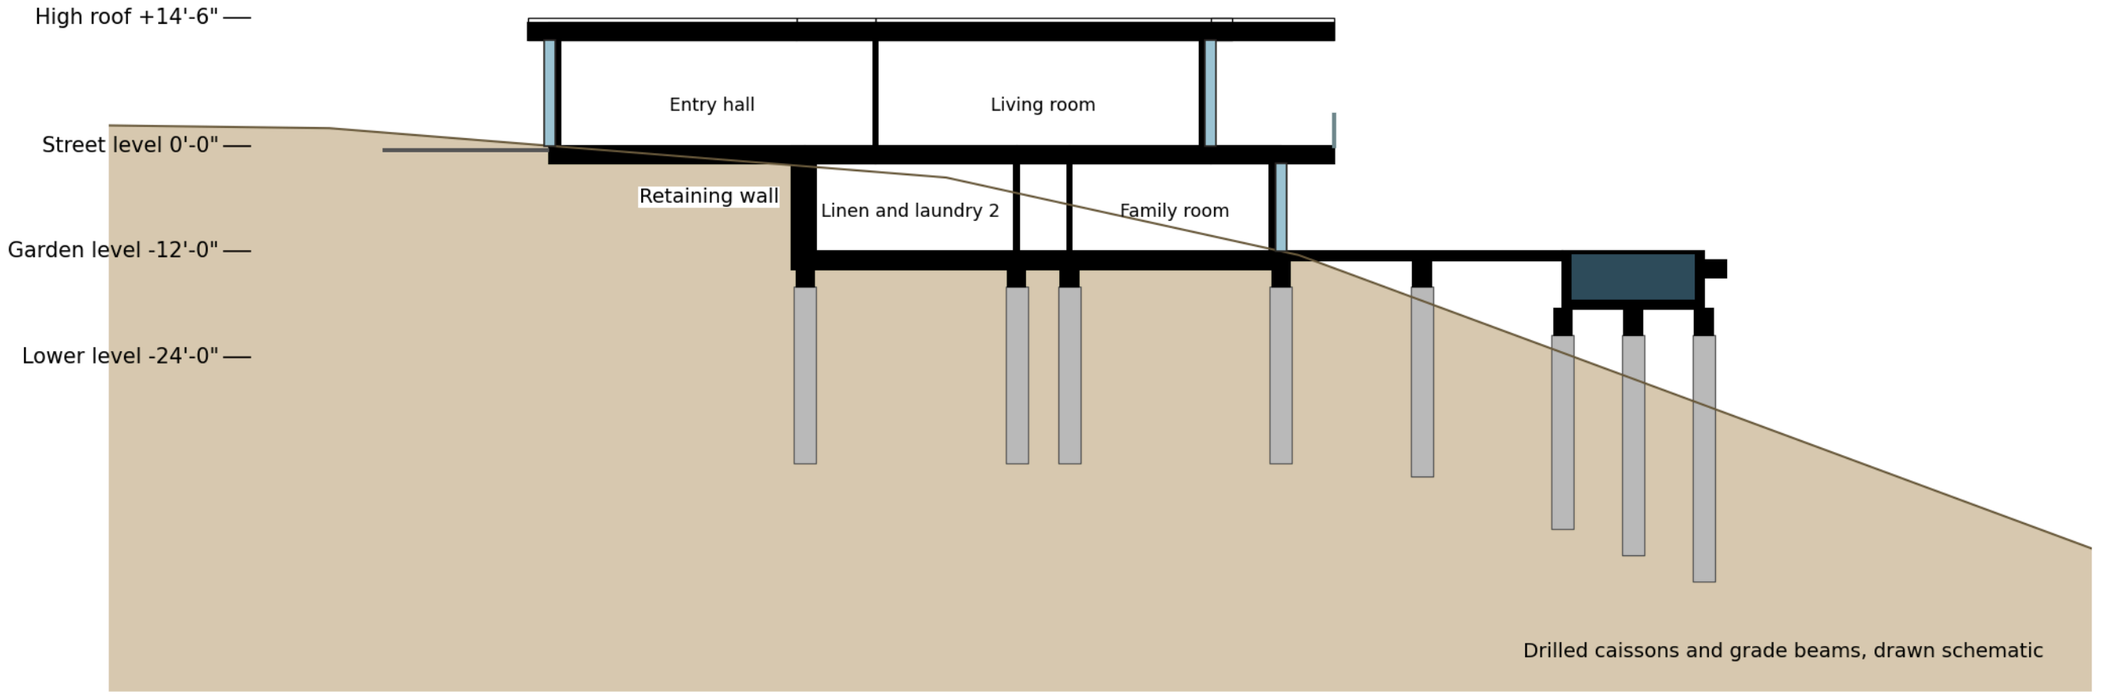

Section B

CONCEPT. NOT FOR CONSTRUCTION. Encino Residence. Looking south: street on the left, hill falling right. Cut parts black; natural grade the brown line.

Section B, through the south wing, bedroom 3, the Lower level hall and wellness, and the wellness landing

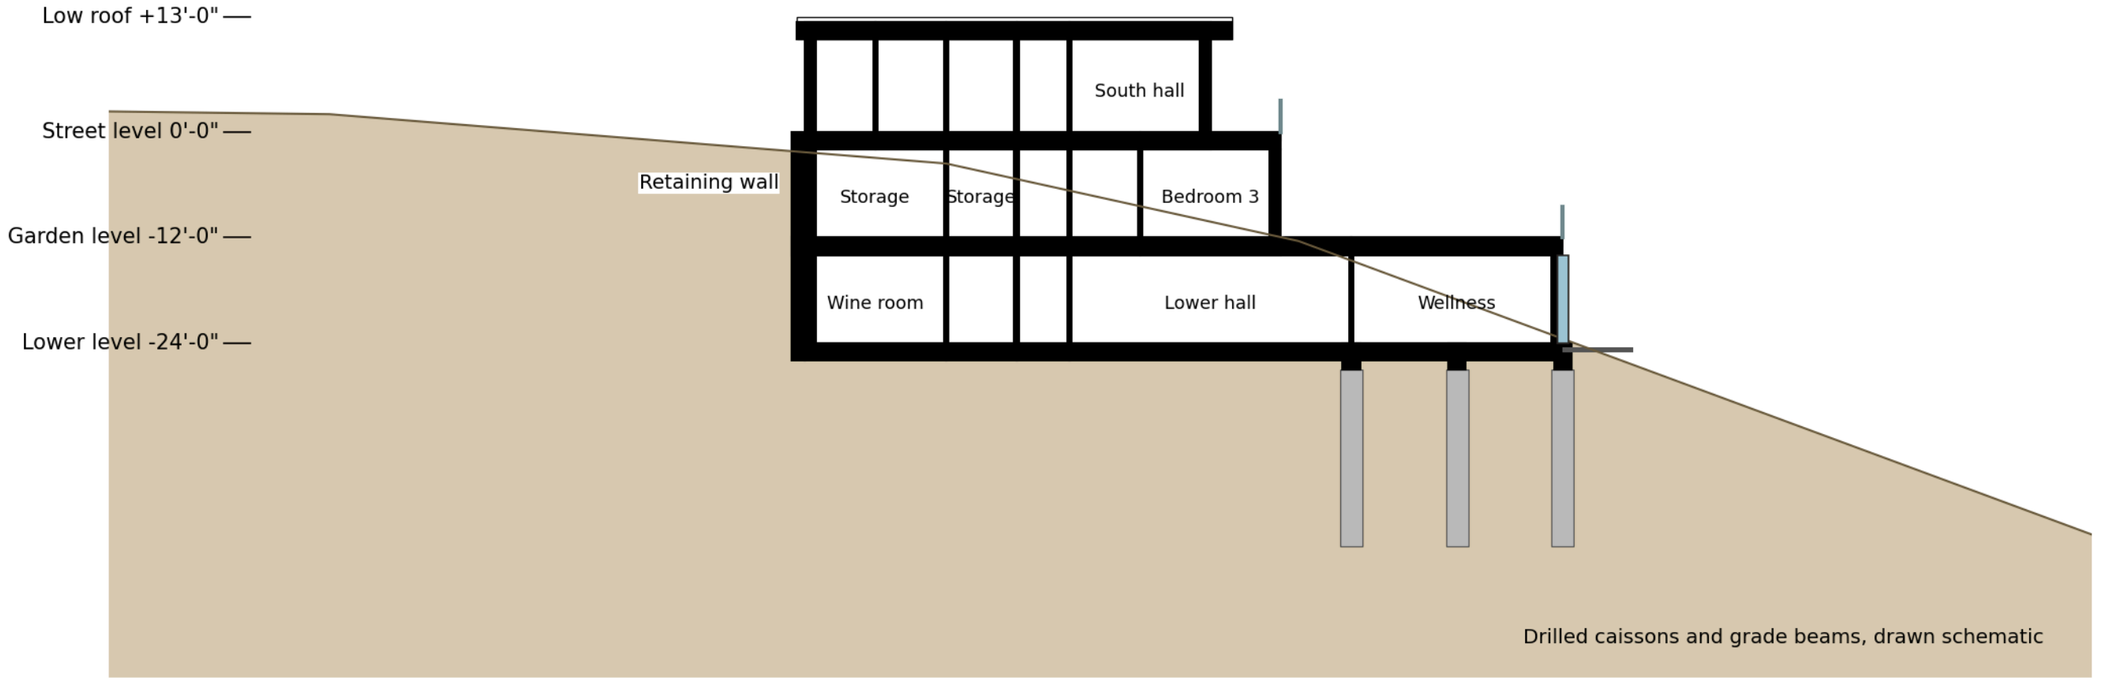

Section C

CONCEPT. NOT FOR CONSTRUCTION. Encino Residence. Looking south: street on the left, hill falling right. Cut parts black; natural grade the brown line.

Section C, through the main stair, all three levels

